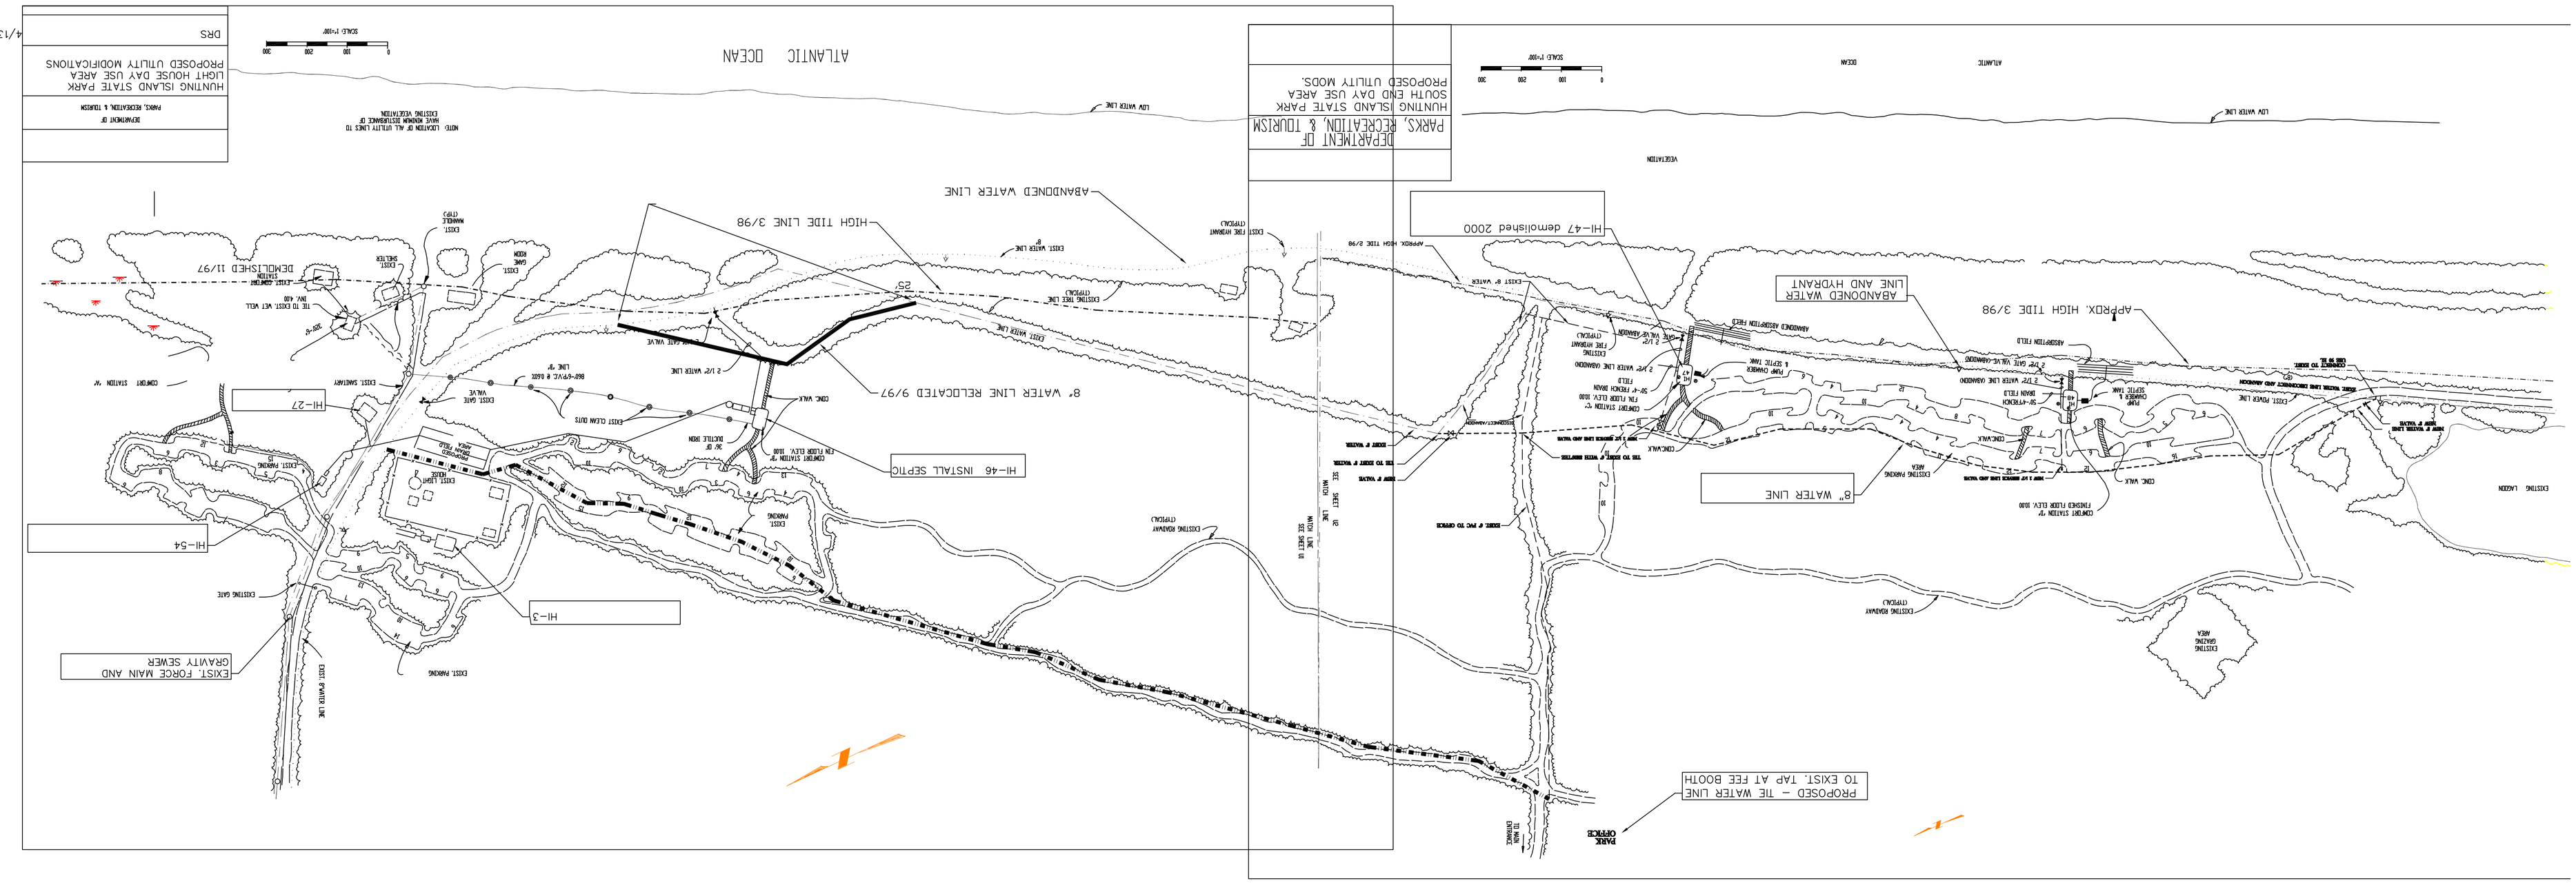
DEPARTMENT OF PARKS, RECREATION, & TOURISM
HUNTING ISLAND STATE PARK SOUTH END DAY USE AREA PROPOSED UTILITY MODS.
SCALE 1"=100'
0 100 200 300
ATLANTIC OCEAN
LOW WATER LINE
VEGETATION
HI-47 demolished 2000
ABANDONED WATER LINE AND HYDRANT
APPROX. HIGH TIDE 3/98
8" WATER LINE
EXISTING LAGOON
PROPOSED – TIE WATER LINE TO EXIST. TAP AT FEE BOOTH
PARK OFFICES
EXISTING GRAZING AREA
EXISTING ROADWAY (TYPICAL)
EXISTING PARKING AREA
HI-3
HI-54
EXIST. FORCE MAIN AND GRAVITY SEWER
EXISTING GATE
EXIST. PARKING
EXIST. PARKING
EXIST. LIGHT
EXIST. SANITARY
EXIST. GATE VALVE
EXIST. CLEAN OUTS
CONC. WALK
HI-27
HI-46 INSTALL SEPTIC
8" WATER LINE RELOCATED 9/97
HIGH TIDE LINE 3/98
ABANDONED WATER LINE
DEMOLISHED 11/97
EXIST. SHELTER
EXIST. CAMPER STATION
EXISTING TIDE LINE (TYPICAL)
EXIST. WATER LINE
EXIST. FIRE HYDRANT (TYPICAL)
APPROX. HIGH TIDE 2/98
EXIST. 8" WATER
EXIST. WATER LINE
2 1/2" WATER LINE
EXIST. PUMPING WATER LINE
EXIST. POWER LINE
ABANDONED ASSOMPTION FIELD
ASSOMPTION FIELD
2 1/2" GATE VAL.VE-ABANDONED
2 1/2" WATER LINE ABANDONED
PUMP CHAMBER & SEPTIC TANK
30'-4" FRENCH DRAIN FIELD
CONCRETE TO BOOTH
CONCRETE STATION "F" FRENCH FLOOR ELEV. 1020
CONC. WALK
EXISTING PARKING AREA
NEW 1 1/2" BRONZE LINE AND WATER
EDGE OF PAVEMENT
EDGE OF PVC TO CHECK
EDGE OF WATER
TIE TO EDGE OF WATER BOUNDARY
CONCRETE STATION "F" FLOOR ELEV. 1020
CONCRETE STATION "F"
30' OF SOLID IRON
EXIST. PUMPING WATER LINE
EXIST. WATER LINE
EXIST. FIRE HYDRANT (TYPICAL)
EXIST. 8" WATER
EXISTING ROADWAY (TYPICAL)
MATCH LINE SEE SHEET 10
SHEET 12
TO MAIN ENTRANCE
NOTE: LOCATION OF ALL UTILITY LINES TO HAVE MINIMUM DISTURBANCE OF EXISTING VEGETATION
LOW WATER LINE
ATLANTIC OCEAN
SCALE 1"=100'
0 100 200 300
DEPARTMENT OF PARKS, RECREATION & TOURISM
HUNTING ISLAND STATE PARK LIGHT HOUSE DAY USE AREA PROPOSED UTILITY MODIFICATIONS
DRS
4/13/98