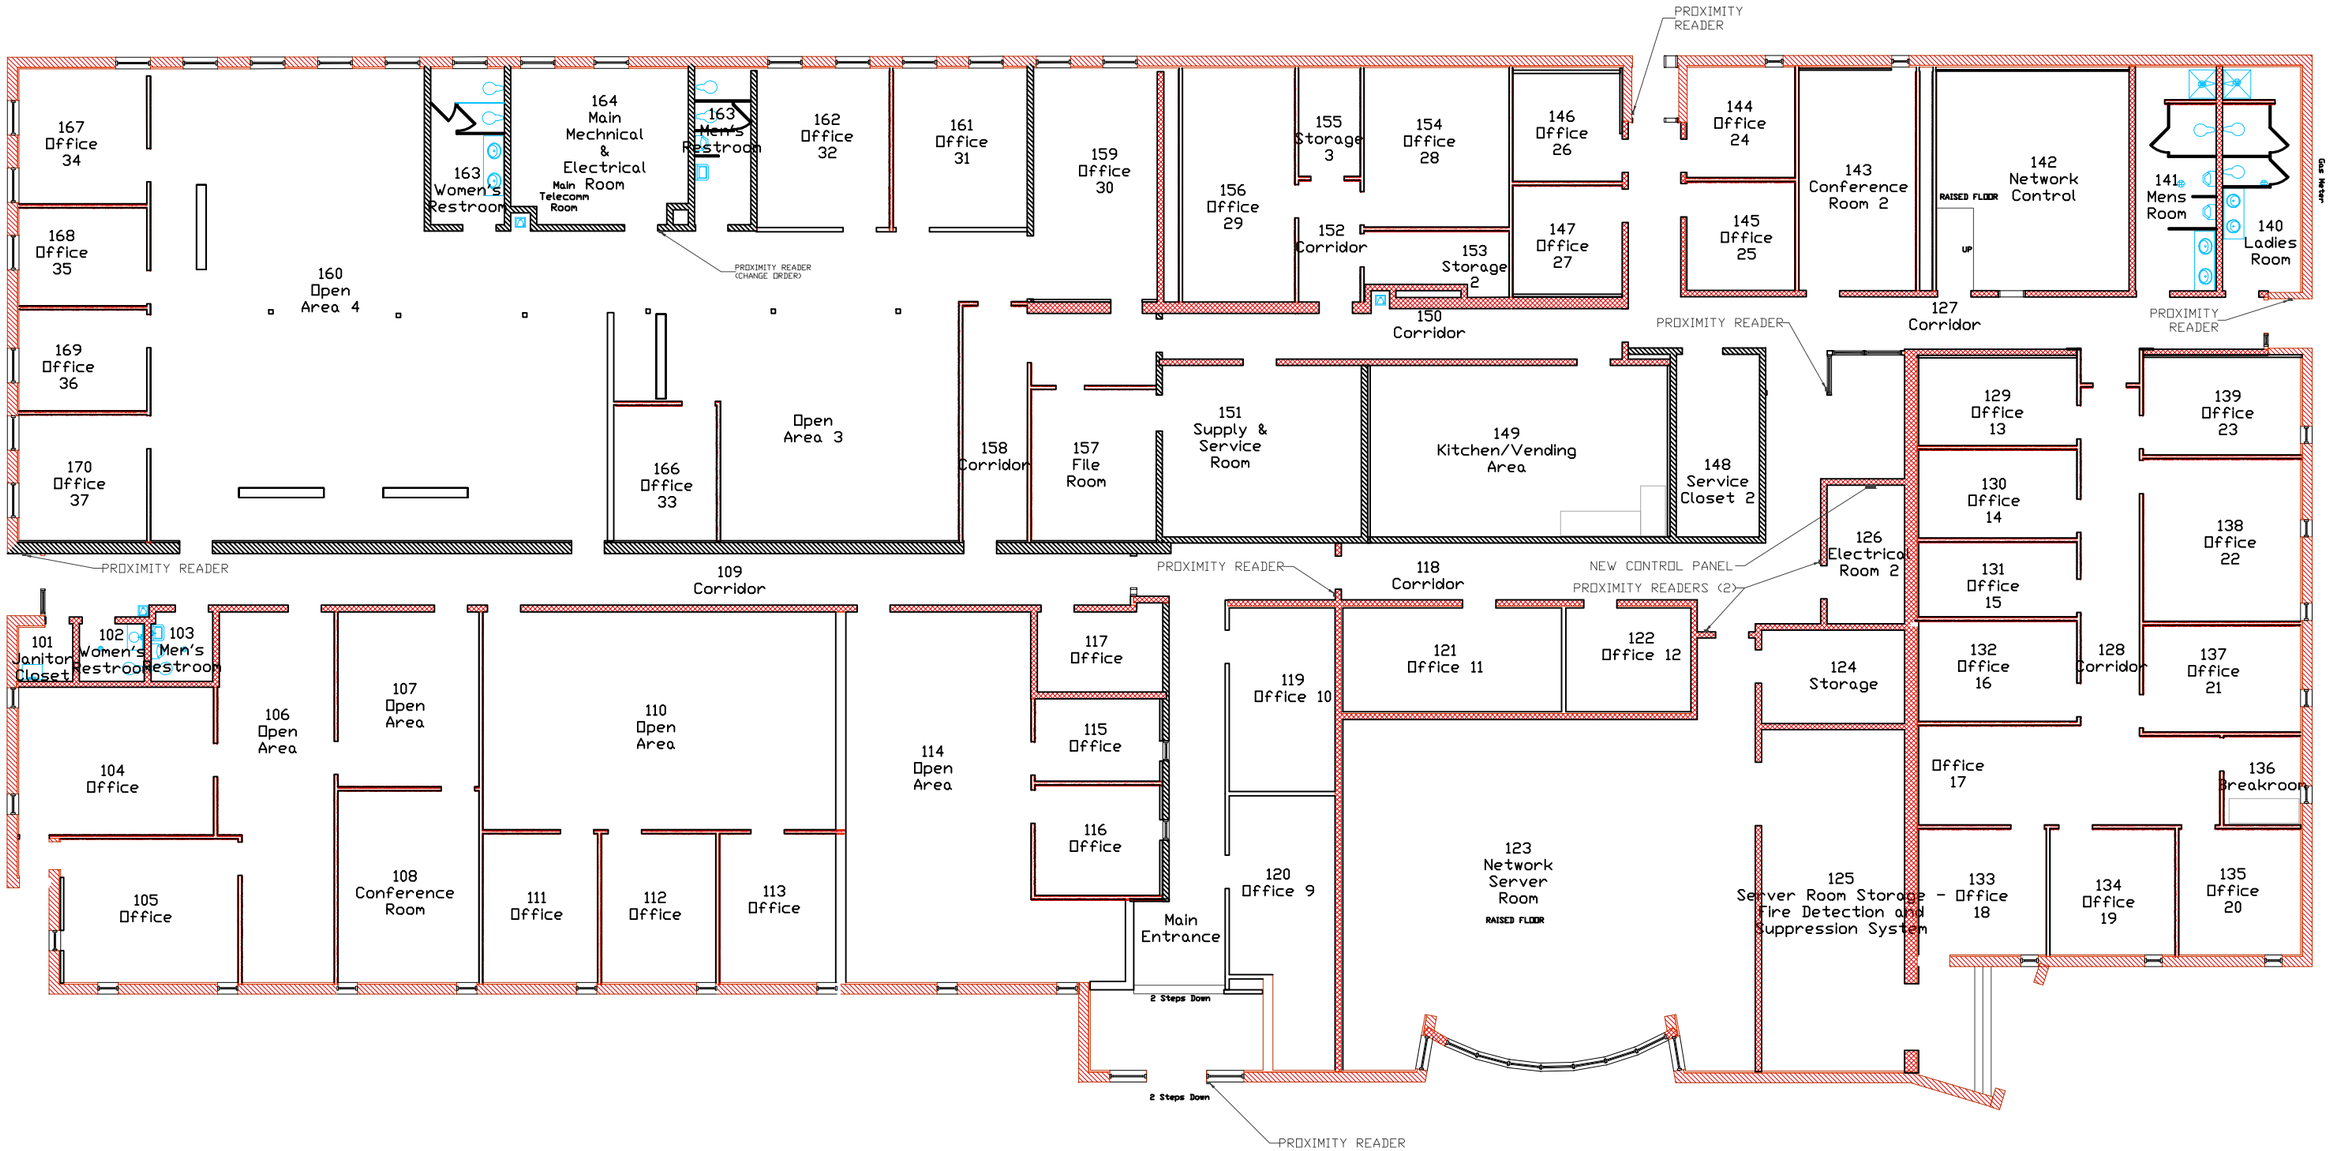

FLOOR PLAN
USPFO
9 NATIONAL GUARD ROAD