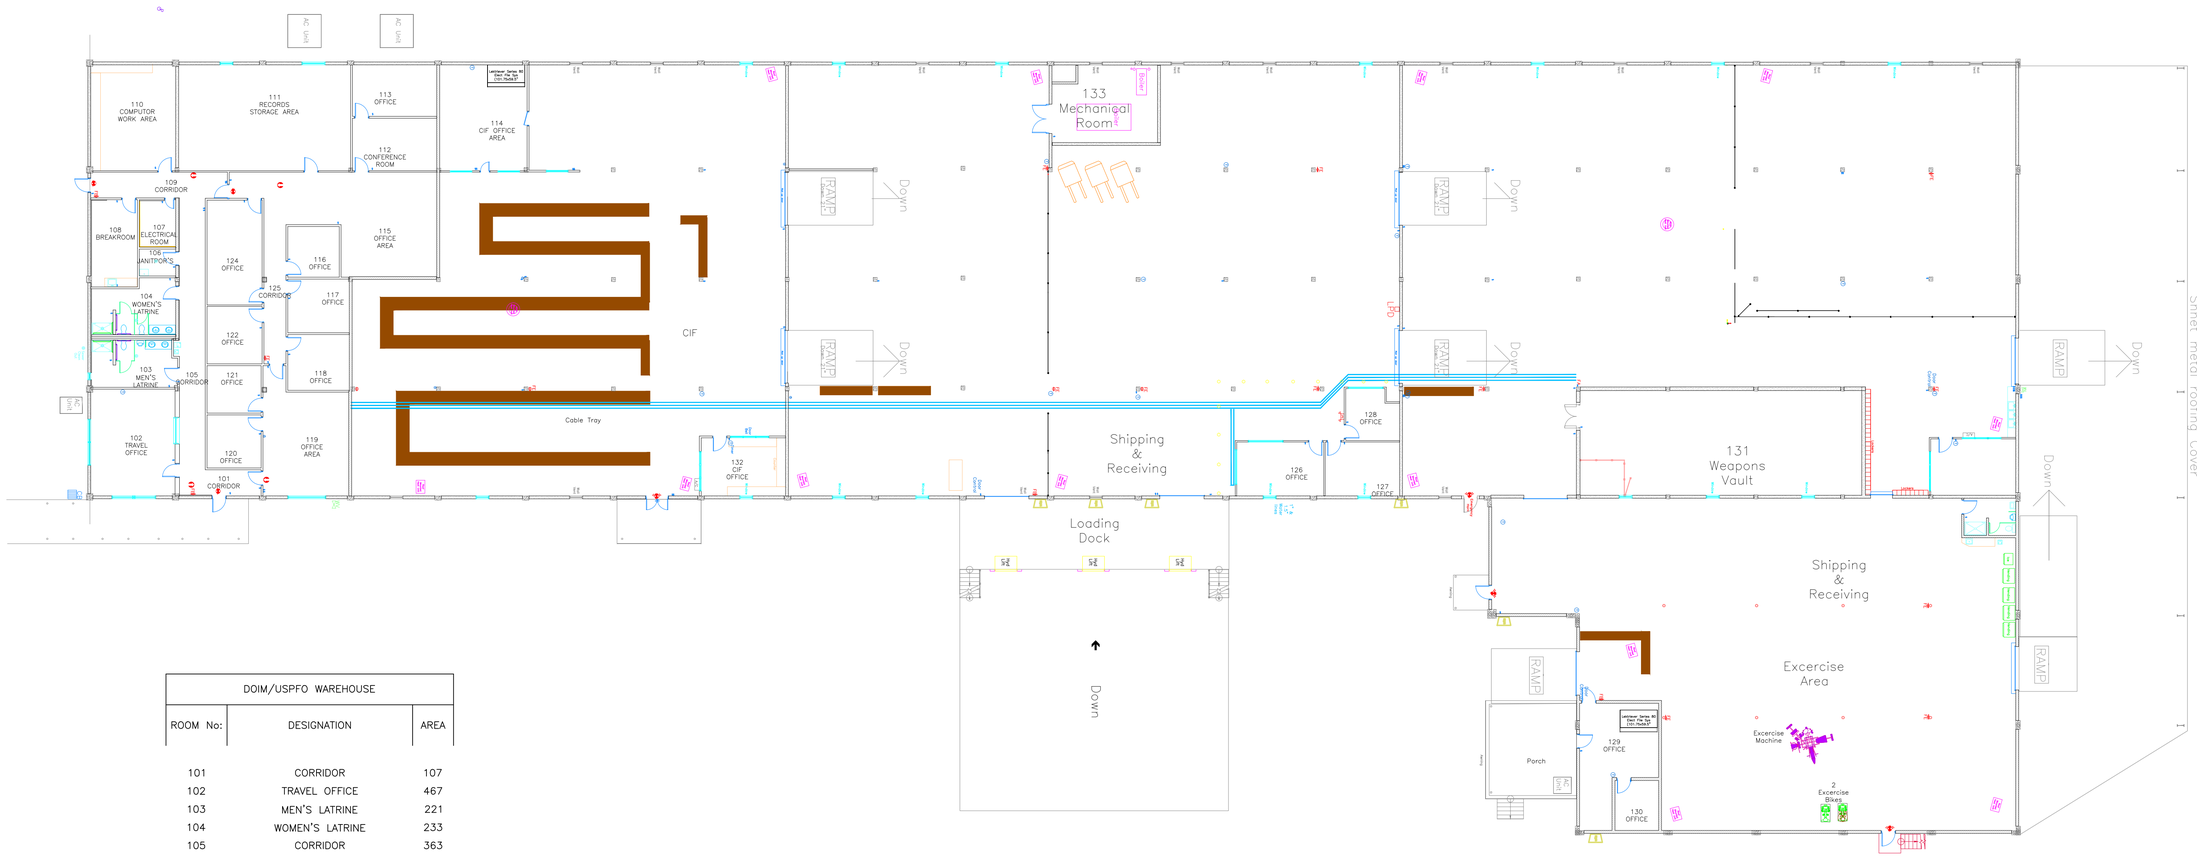

DOIM/USPFO WAREHOUSE		
ROOM No:	DESIGNATION	AREA
101	CORRIDOR	107
102	TRAVEL OFFICE	467
103	MEN'S LATRINE	221
104	WOMEN'S LATRINE	233
105	CORRIDOR	363
106	JANITOR'S CLOSET	51
107	ELECTRICAL ROOM	88
108	BREAKROOM	208
109	CORRIDOR	183
110	COMPUTOR WORK AREA	467
111	RECORDS STORAGE AREA	945
112	CONFERENCE ROOM	230
113	OFFICE	225
114	CIF OFFICE AREA	480
115	OFFICE AREA	777
116	OFFICE	136
117	OFFICE	171
118	OFFICE	178
119	OFFICE AREA	462
120	OFFICE	149
121	OFFICE	133
122	OFFICE	164
124	OFFICE	299
125	CORRIDOR	192
126	OFFICE	244
127	OFFICE	209
128	OFFICE	134
129	OFFICE	394
130	OFFICE	113
131	WEAPONS VAULT	1,525
132	CIF OFFICE	254
133	MECHANICAL ROOM	422
	TOTAL BUILDING AREA:	52,008

THIS DRAWING AND THE DESIGN SHOWN THEREON ARE THE PROPERTY OF THE SOUTH CAROLINA MILITARY DEPARTMENT ~ THE REPRODUCTION, COPYING OR OTHER USE OF THIS DRAWING WITHOUT WRITTEN CONSENT IS PROHIBITED. INFRINGEMENTS WILL BE SUBJECT TO LEGAL ACTION.

REVISIONS

NO.	DESCRIPTIONS	BY	DATE

©SOUTH CAROLINA MILITARY DEPARTMENT

SOUTH CAROLINA MILITARY DEPARTMENT
OFFICE OF THE ADJUTANT GENERAL
FACILITIES MANAGEMENT
1 NATIONAL GUARD ROAD
COLUMBIA, SC 29201
TAG-DSO-FM
(803) 806-4304
FAX -4329, DSN 583-

USPFO WAREHOUSE/DOIM

SC INSTALLATION #45B20-00020
COLUMBIA ARMORY
1 NATIONAL GUARD ROAD
COLUMBIA, SC 29201

APPROVED BY:	XXX
DESIGNED BY:	XXX
DRAWN BY:	XXX
ISSUE DATE:	4/2007
DWG SCALE:	1/8" = 1'-0"
CAD FILE:	45B20_WAREHOUSE_DOIM

SHEET TITLE:

FLOOR PLAN

SHEET NUMBER:

1 OF 1