G & H
ROOMS 1 & 2
BATHROOM

Patrick B. Harris

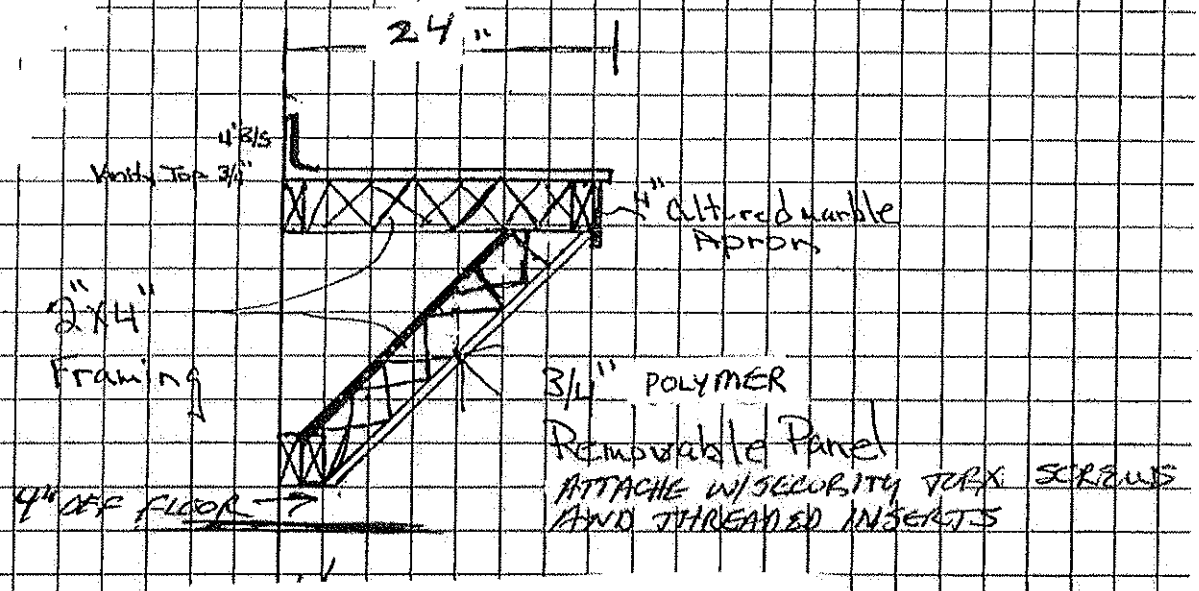

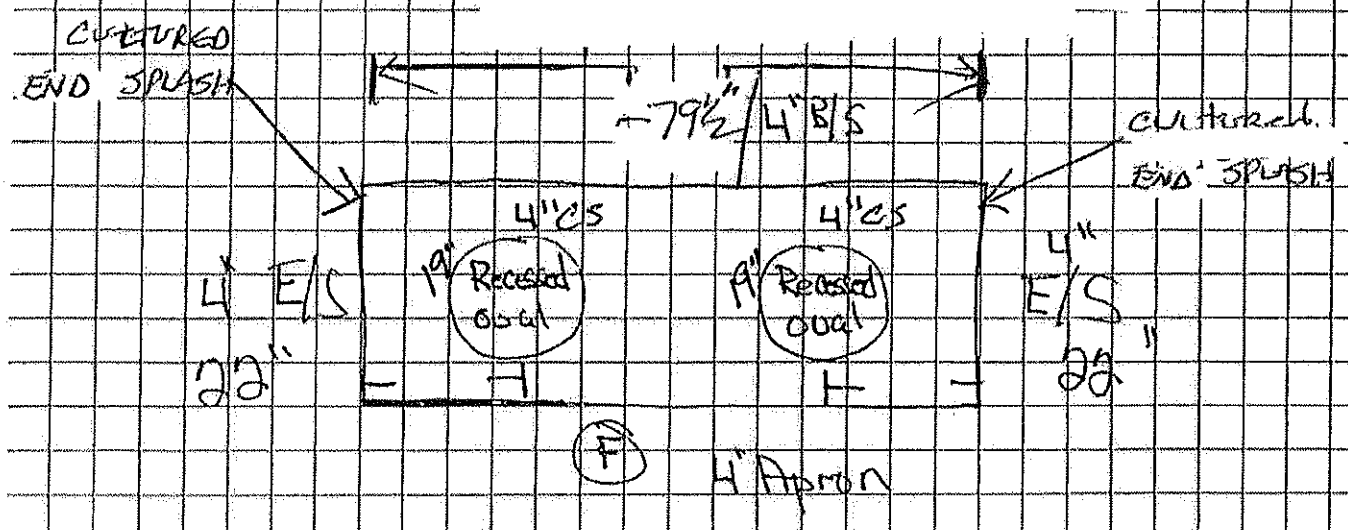

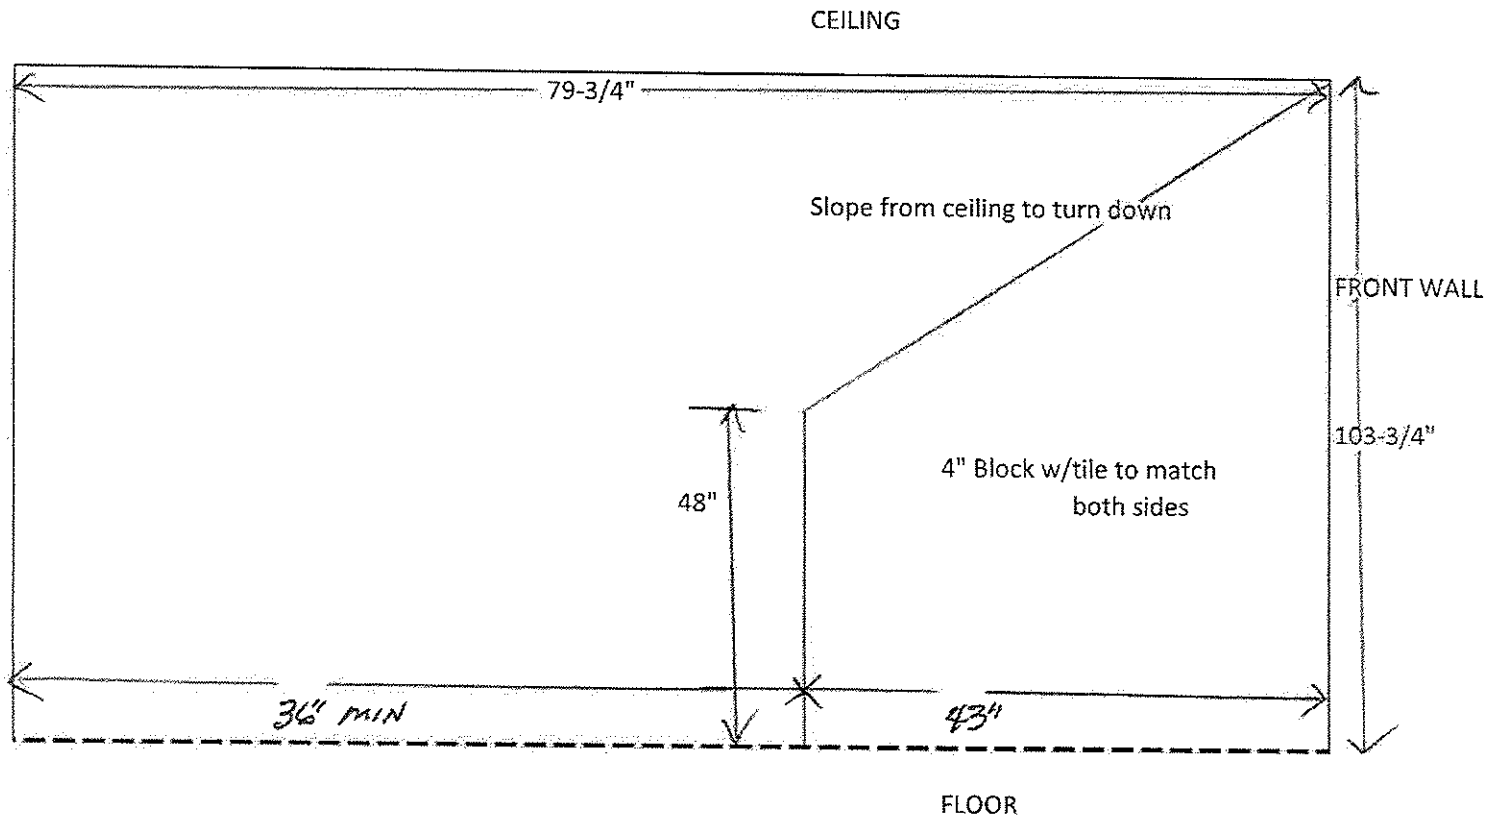

THESE MEASUREMENTS ARE ROUGH DEMISIONS, IT WILL BE THE CONTRACTORS RESPONSIBILITY TO CONFIRM FINISHED MEASUREMENTS, ALL AREAS WILL NEED TO MEET ADA REQUIREMENTS